

**PROPOSED SIDE ELEVATION**
Scale 1:50

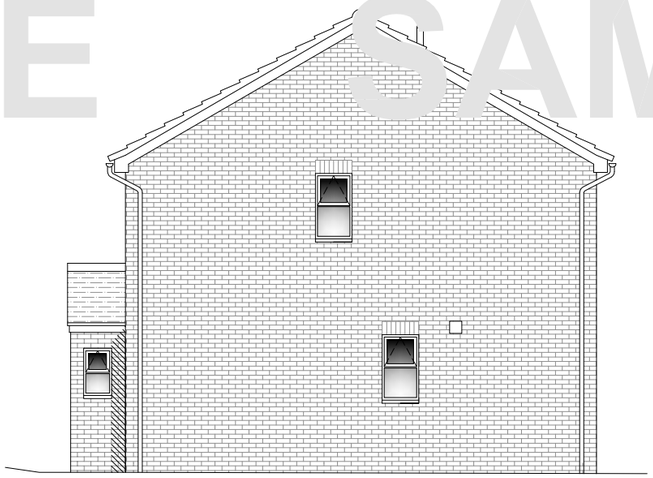


**PROPOSED REAR ELEVATION**
Scale 1:50

**PROPOSED FRONT ELEVATION**
Scale 1:50




**PROPOSED GROUND FLOOR PLAN**
Scale 1:50

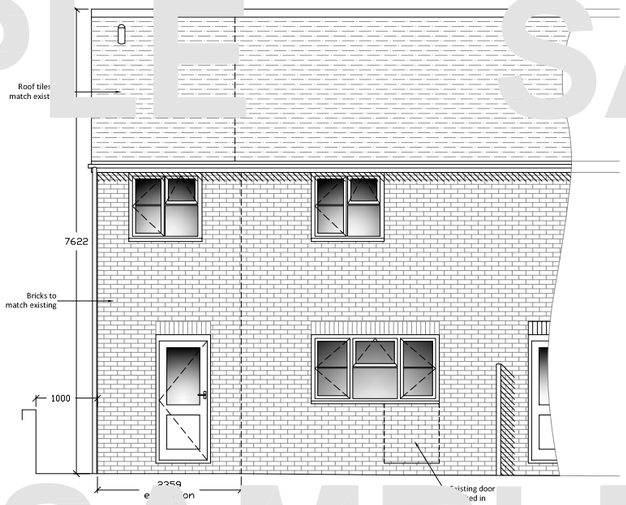


**PROPOSED FIRST FLOOR PLAN**
Scale 1:50

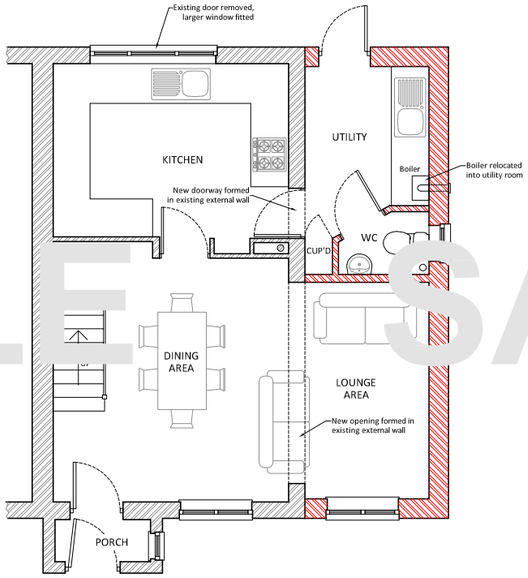


**EXISTING SITE PLAN**
Scale 1:100

**LOCATION PLAN**
Scale 1:500

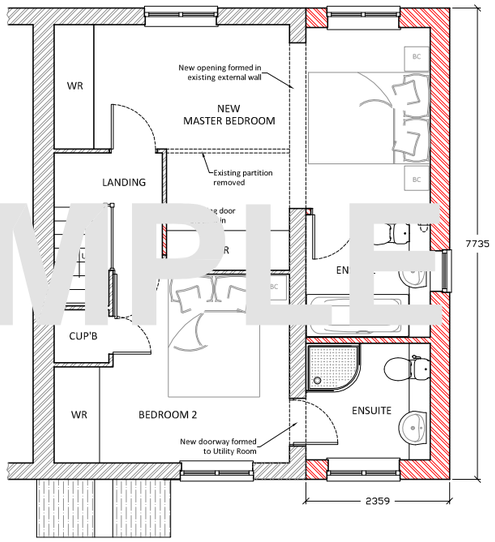N

| Issue: | PLANNING |
|---|---|
| Revisions: | |

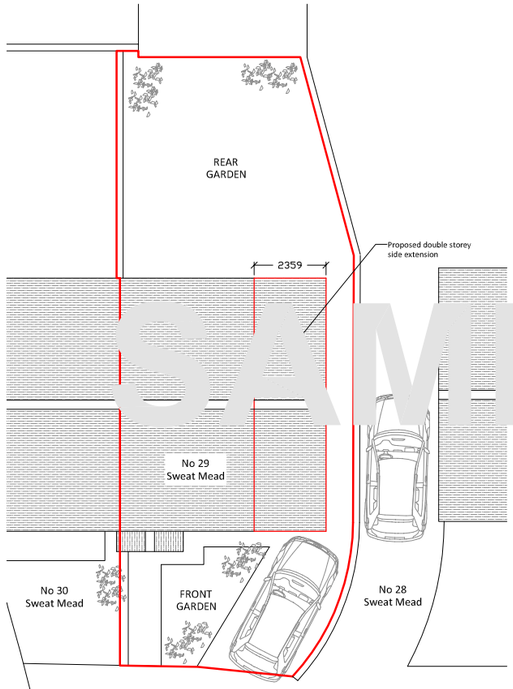
Marshall Davis Design
22 Sch[illegible]ad, Kedington, Suffo[illegible]
nigel@marshall[illegible]
Mob: 07[illegible]00120
Tel: 01[illegible]09028


Job: Swe[illegible]ead
Offro[illegible]alden, Essex [illegible]10 2EG

Desc: Double Storey Side Extension
Proposed Plans

| Scale: As drawing | Drg Size: A1 | Date: 23/01/2016 | Drawn By: N.F. |
|---|---|---|---|
| Job No: 1023 | Drawing Number: 001 / 03 | | Rev: OR |


© 2016 This drawing is copyright and should not be reproduced without permission.

All dimensions in millimeters unless otherwise stated.


SAMPLE